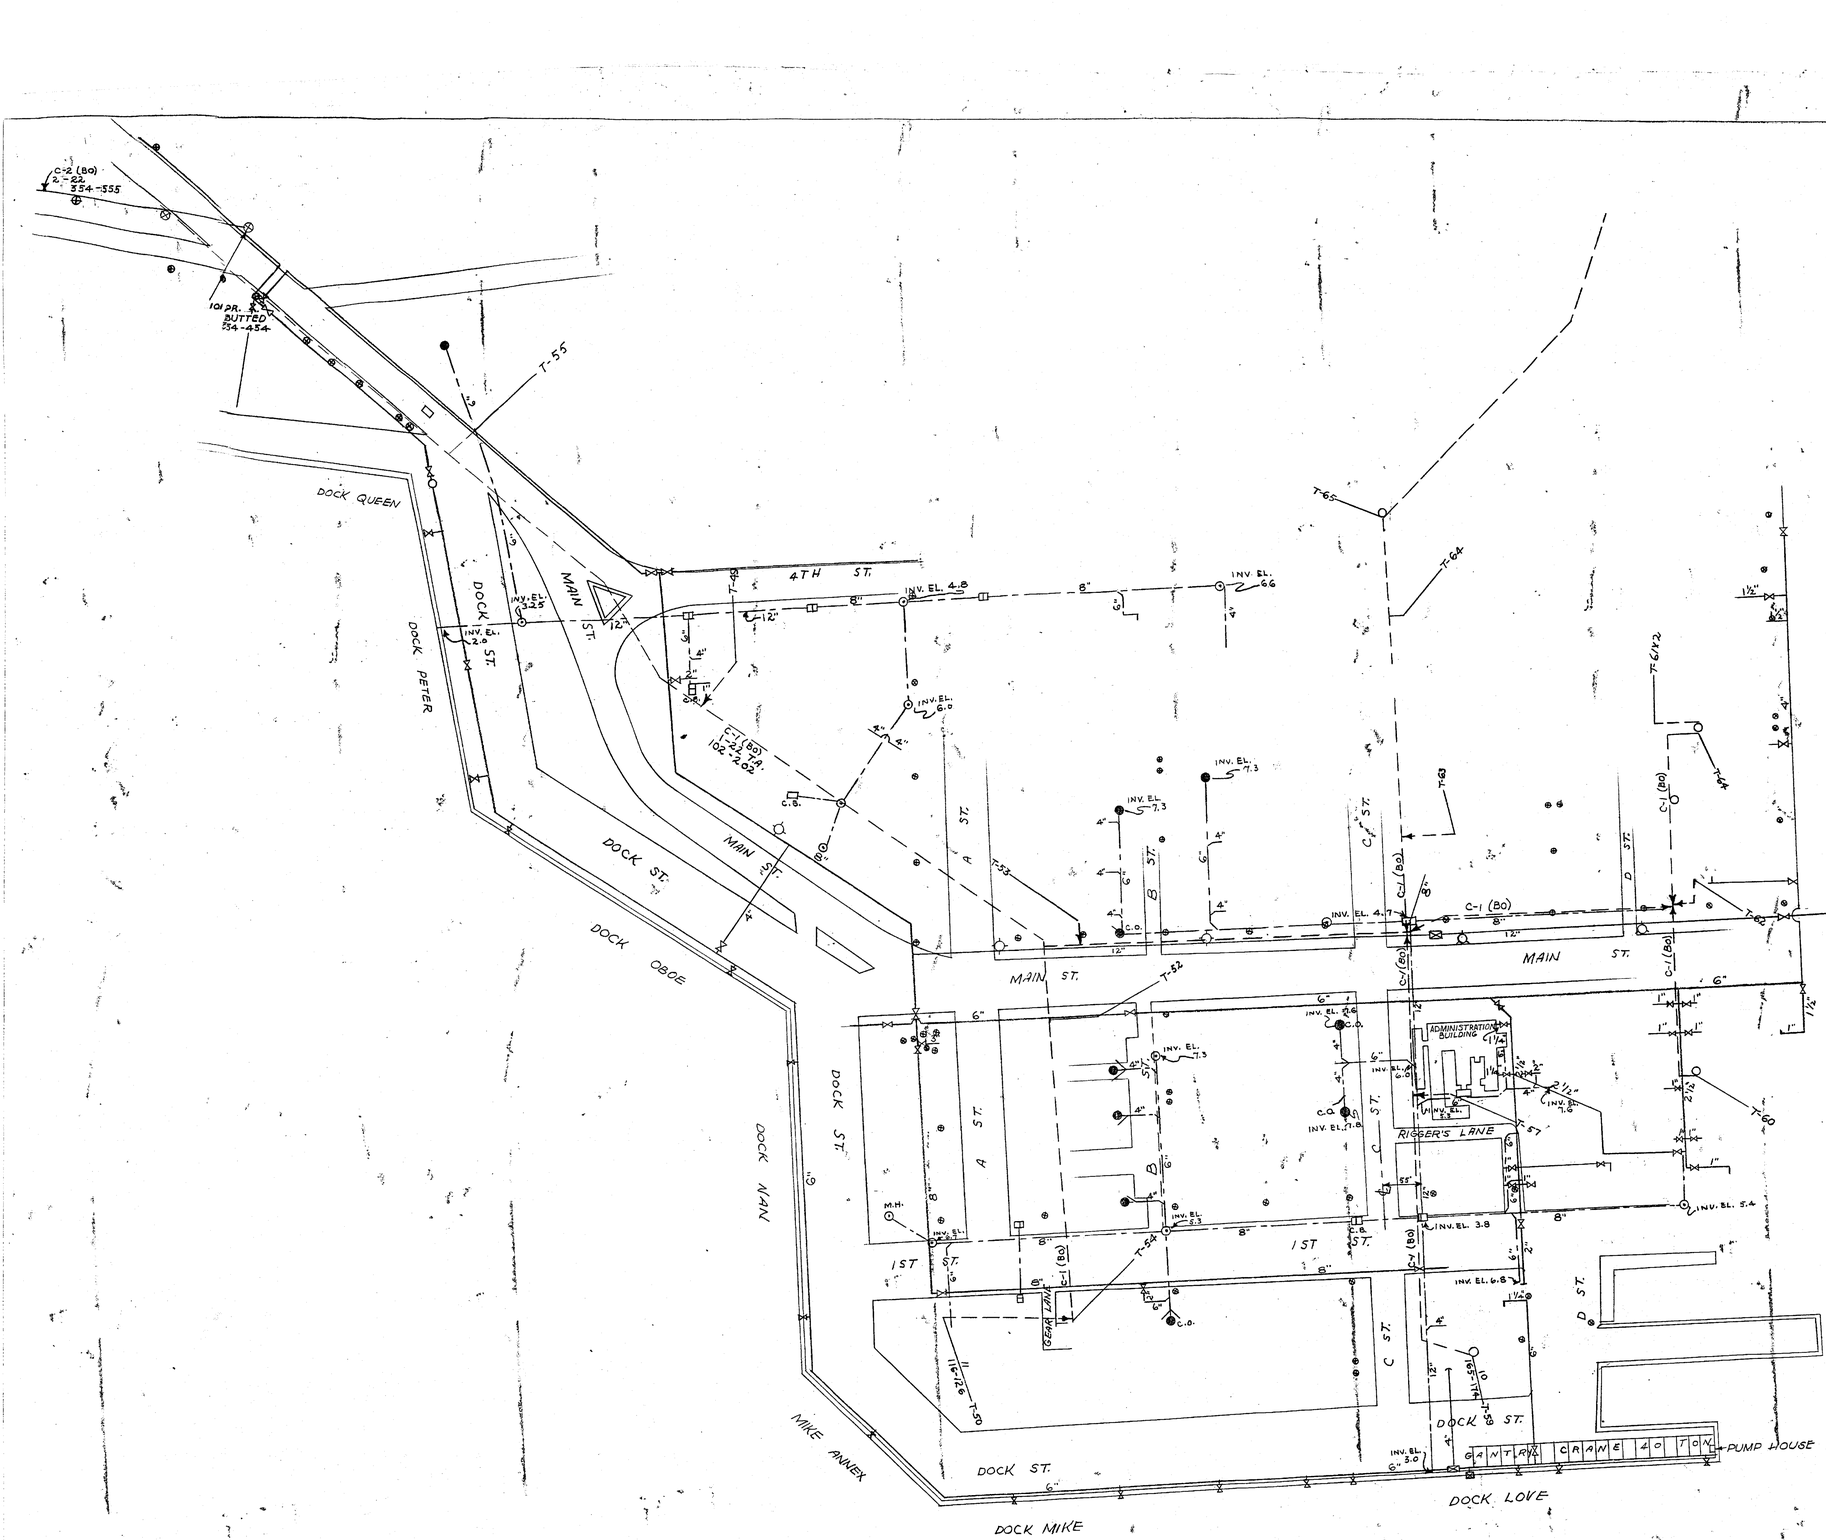

REF. DWGS.				
	REVISION	DATE	APP'D.	DESCRIPTION BY
	P.W.C. DRAWING NO.	NAVAL OPERATING BASE MARIANAS		GUAM, M.I.
	8/N26-5/4529	PUBLIC WORKS CENTER		
	DRAWN TRACED E.R. TORGESON U.S.N.	SHIP REPAIR FACILITIES EXISTING UTILITIES LOCATION PLAN TELEPHONE		
	CHKD.			
	SUPRV.			
	DES. ENG.			
	DES. CHIEF			
	CHIEF ENG.			
	REQ. NO.	APPROVED DATE		
		OFFICER IN CHARGE		195_
	SATISFACTORY TO	SCALE 1"=100'-0"	SPEC.	
	ACTIVITY	SHEET NO.	OF	
	SIGNATURE	YARDS & DOCKS DRAWING NO.		
TO DATE NO. ISSUES	DATE			

(Unsigned)